

RESOLUTION # 25 OF 2026

RESOLUTION OF THE BOROUGH OF
WEST PITTSTON, LUZERNE COUNTY,
PENNSYLVANIA

Be it RESOLVED, West Pittston Borough of Luzerne County hereby request a Luzerne County Local Share Account Grant of **\$777,000.00** from the Commonwealth Financing Authority to be used for the **West Pittston Sewer Separation Project**.

Be it FURTHER RESOLVED, that the Applicant does hereby designate John Kearns, President of the Borough of West Pittston, and Kendra-lee O'Brien, Borough Secretary as the officials to execute all documents and agreements between West Pittston Borough and the Commonwealth Financing Authority to facilitate and assist in obtaining the requested grant.

I, Kendra Lee O'Brien, duly qualified Secretary of West Pittston Borough of Luzerne County, PA, hereby certify that the forgoing is a true and correct copy of a Resolution duly adopted by a majority vote of the Board of West Pittston Borough at a regular meeting held on October 7, 2026 and said Resolution has been recorded in the Minutes of the West Pittston Borough and remains in effect as of this date.

IN WITNESS THEREOF, I affix my hand and attach the seal of the West Pittston Borough this 7 day of October, 2026.



John Kearns, President

10/12/26
Date

West Pittston Borough


Name of Applicant



Kendra Lee O'Brien, Secretary

WEST PITSTON SEWER SEPARATION - LINDEN STREET TO SPRING STREET

#1-1	1	MOBILIZATION/DEMOBILIZATION	LS	1	\$ 9,810.00	\$ 9,810.00
#1-3	2	MAINTENANCE AND PROTECTION OF TRAFFIC DURING CONSTRUCTION	LS	1	\$ 7,000.00	\$ 7,000.00
#1-4	3	SUPERPAVE ASPHALT MIXTURE DESIGN, WEARING COURSE, PG 64S-22, < 0.3 MILLION ESALS, 9.5 MM MIX, 1 1/2" DEPTH, SRL-L	SY	7800	\$ 12.00	\$ 93,600.00
#1-6	4	BITUMINOUS TACK COAT	SY	7800	\$ 0.60	\$ 4,680.00
#1-7	5	MILLING OF ASPHALT PAVEMENT SURFACE, 1 1/2" DEPTH, MILLED MATERIAL RETAINED BY CONTRACTOR	SY	7800	\$ 7.00	\$ 54,600.00
#1-9	6	15" THERMOPLASTIC PIPE, GROUP I, 15' - 1.5' FILL	LF	2245	\$ 100.00	\$ 224,500.00
#1-25	7	TYPE M FRAME AND BICYCLE SAFE GRATE	EA	26	\$ 1,250.00	\$ 32,500.00
#1-26	8	STANDARD INLET BOX, HEIGHT </= 10'	EA	26	\$ 2,600.00	\$ 67,600.00
#1-29	9	SANITARY SEWER MANHOLE	EA	3	\$ 5,000.00	\$ 15,000.00
#1-30	10	CONNECT TO EXISTING STRUCTURE	EA	6	\$ 1,500.00	\$ 9,000.00
#1-34	11	SUBBASE (PENNDOT 2A), 6" DEPTH	SY	1850	\$ 13.00	\$ 24,050.00
#1-41	12	UTILITY TEST PITS	EA	5	\$ 2,000.00	\$ 10,000.00
#1-43	13	24" WHITE HOT THERMOPLASTIC PAVEMENT MARKINGS	LF	40	\$ 24.00	\$ 960.00
#1-51	14	ADA CURB RAMPS, COMPLETE IN PLACE INCLUDING, BUT NOT LIMITED TO, ESCAVATION, SUBBASE, CONCRETE SIDEWALK, CONCRETE SUPERPAVE ASPHALT MIXTURE DESIGN, BASE	EA	8	\$ 5,000.00	\$ 40,000.00
#1-56	15	COURSE, PG 64S-22, < 0.3 MILLION ESALS, 25 MM MIX, 5" DEPTH	SY	1850	\$ 33.00	\$ 61,050.00
						\$ 654,350.00
			SUBTOTAL CONSTRUCTION			\$ 654,350.00
			CONTINGENCY (5%)			\$ 32,600.00
			TOTAL CONSTRUCTION			\$ 686,950.00
			ADMINISTRATION (2.0%)			\$ 13,050.00
			DESIGN AND CONSTRUCTION ENGINEERING (10%)			\$ 77,000.00
			TOTAL PROJECT COSTS			\$ 777,000.00

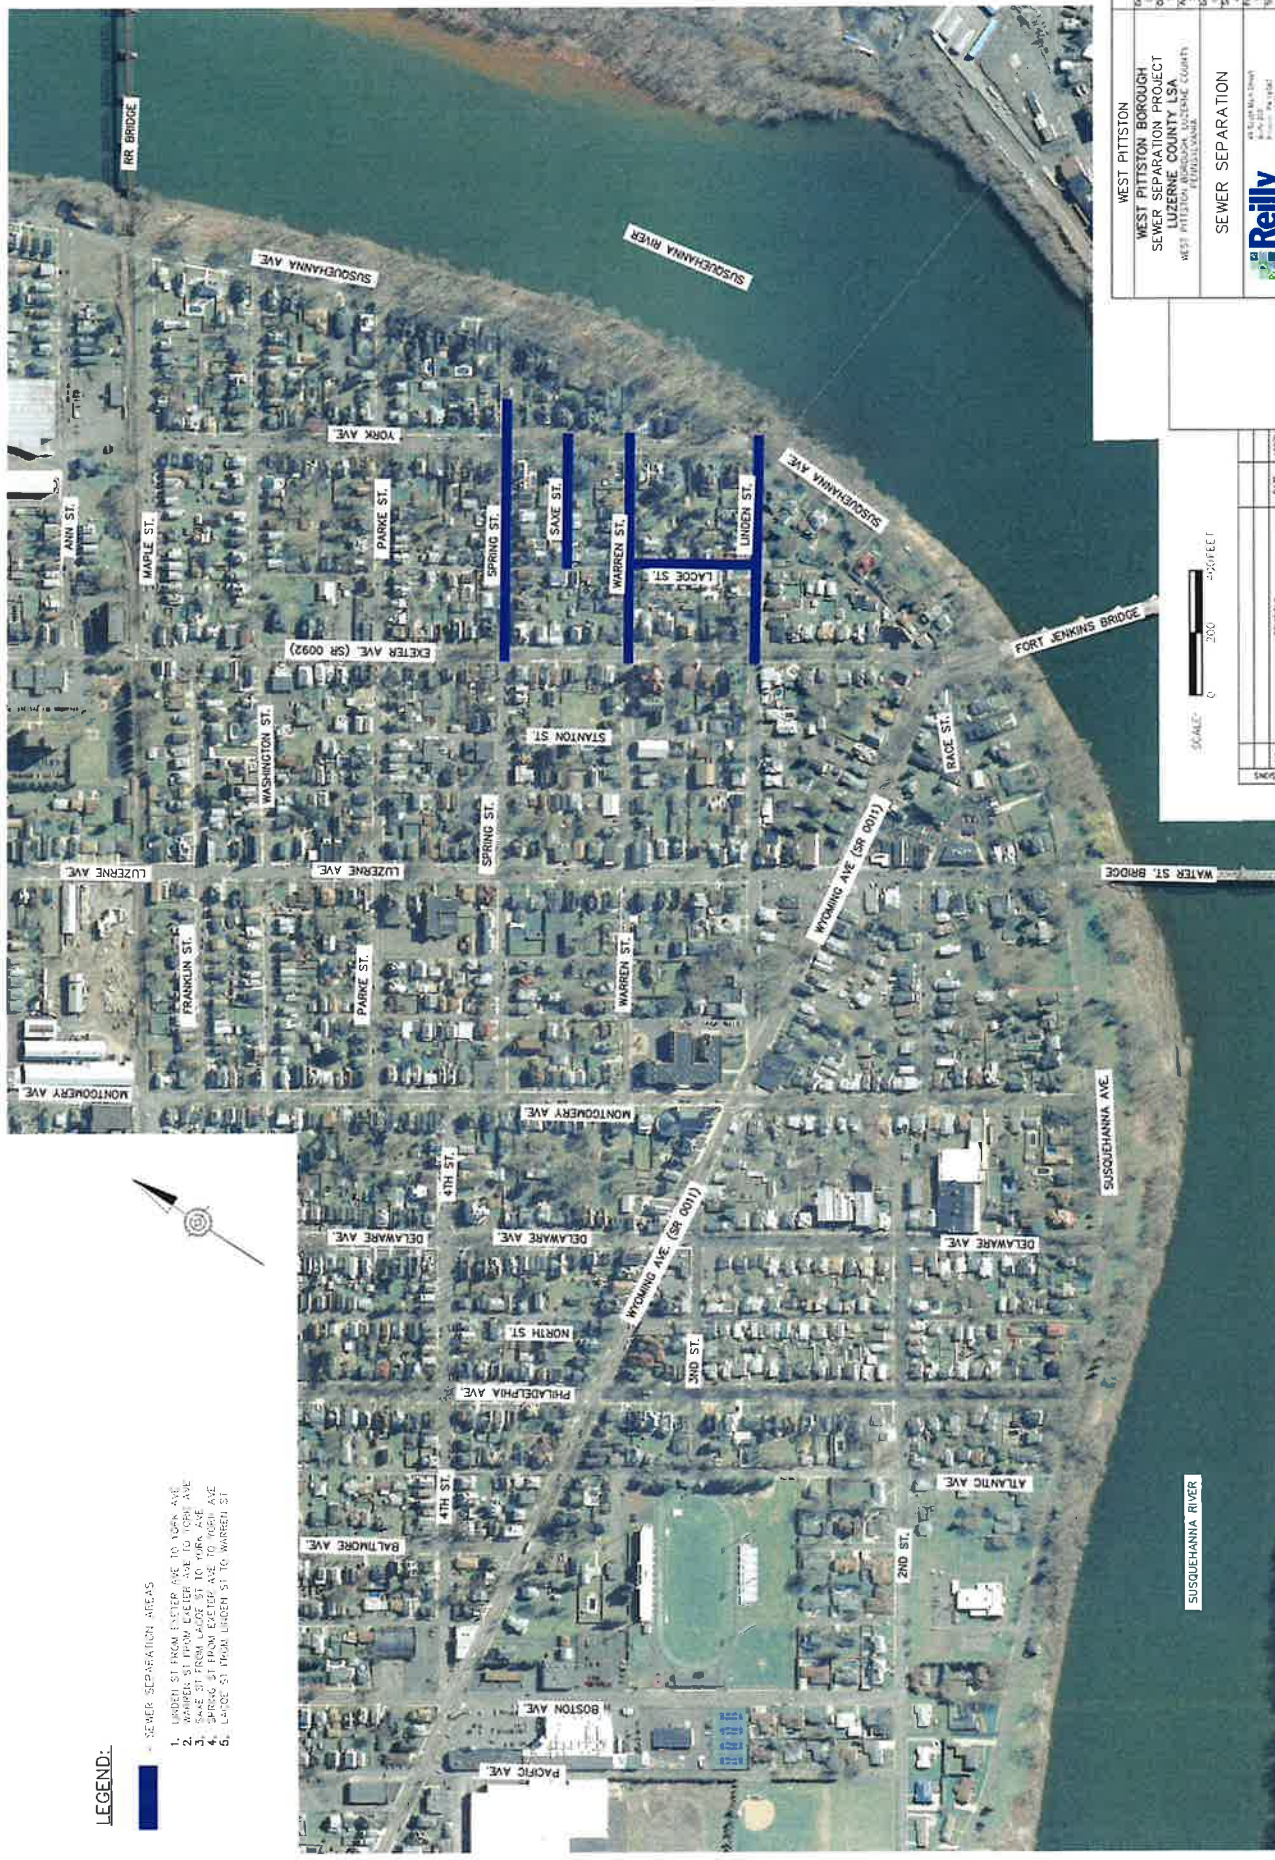

LEGEND:

- SEWER SEPARATION AREAS
- 1. LINDEN ST FROM EXETER AVE TO YORK AVE
- 2. WARREN ST FROM EXETER AVE TO YORK AVE
- 3. SPRING ST FROM EXETER AVE TO YORK AVE
- 4. SAXE ST FROM EXETER AVE TO YORK AVE
- 5. LINDEN ST FROM EXETER AVE TO WARREN ST

SCALE: 0 200 400 FEET

NO.	DATE	APPROVED

Project No. 100-000000-0000	Project Name SEWER SEPARATION
Client WEST PITTSBURGH BOROUGH	Client Address WEST PITTSBURGH BOROUGH, LUZERNE COUNTY, PA 18201
Contract No. 100-000000-0000	Contract Description SEWER SEPARATION
Drawn By J. J. J.	Checked By J. J. J.
Scale AS SHOWN	North Arrow N
Sheet No. 1 OF 1	Project No. 100-000000-0000